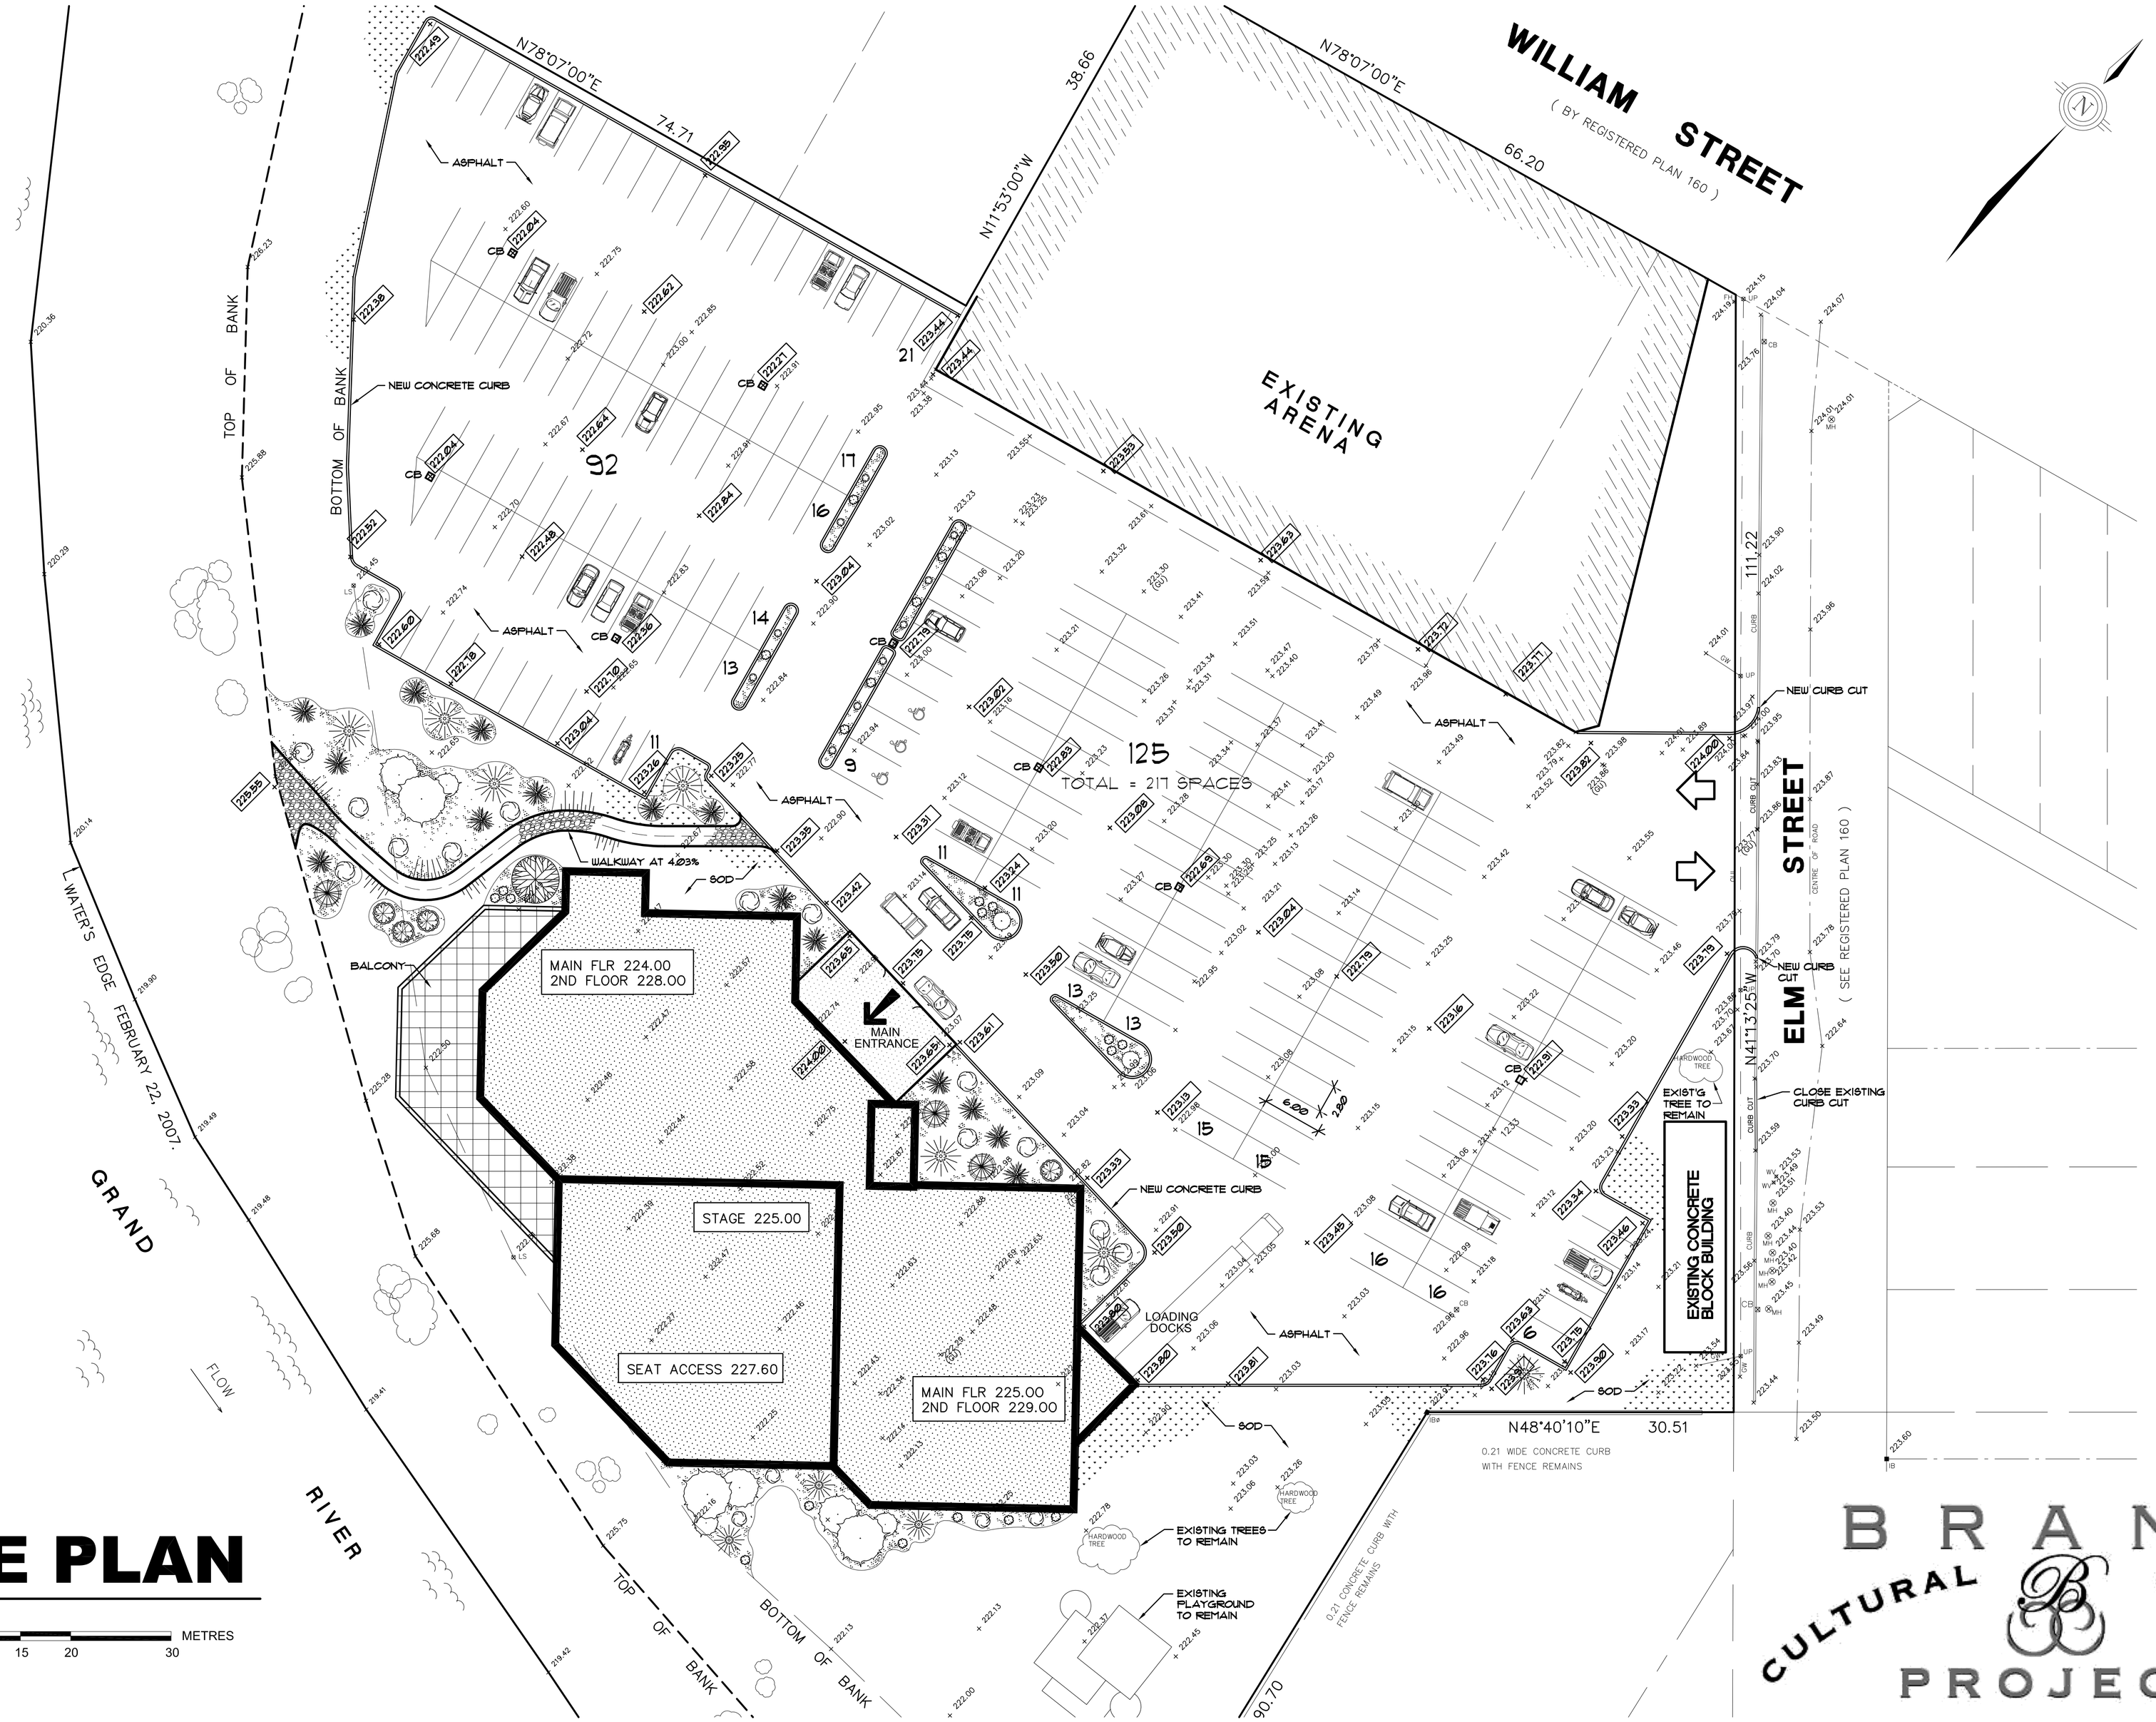

SITE PLAN

JANUARY 7, 2008

METRES

0 1 2 3 4 5 10 15 20 30

BRANT CULTURAL CENTRE PROJECT